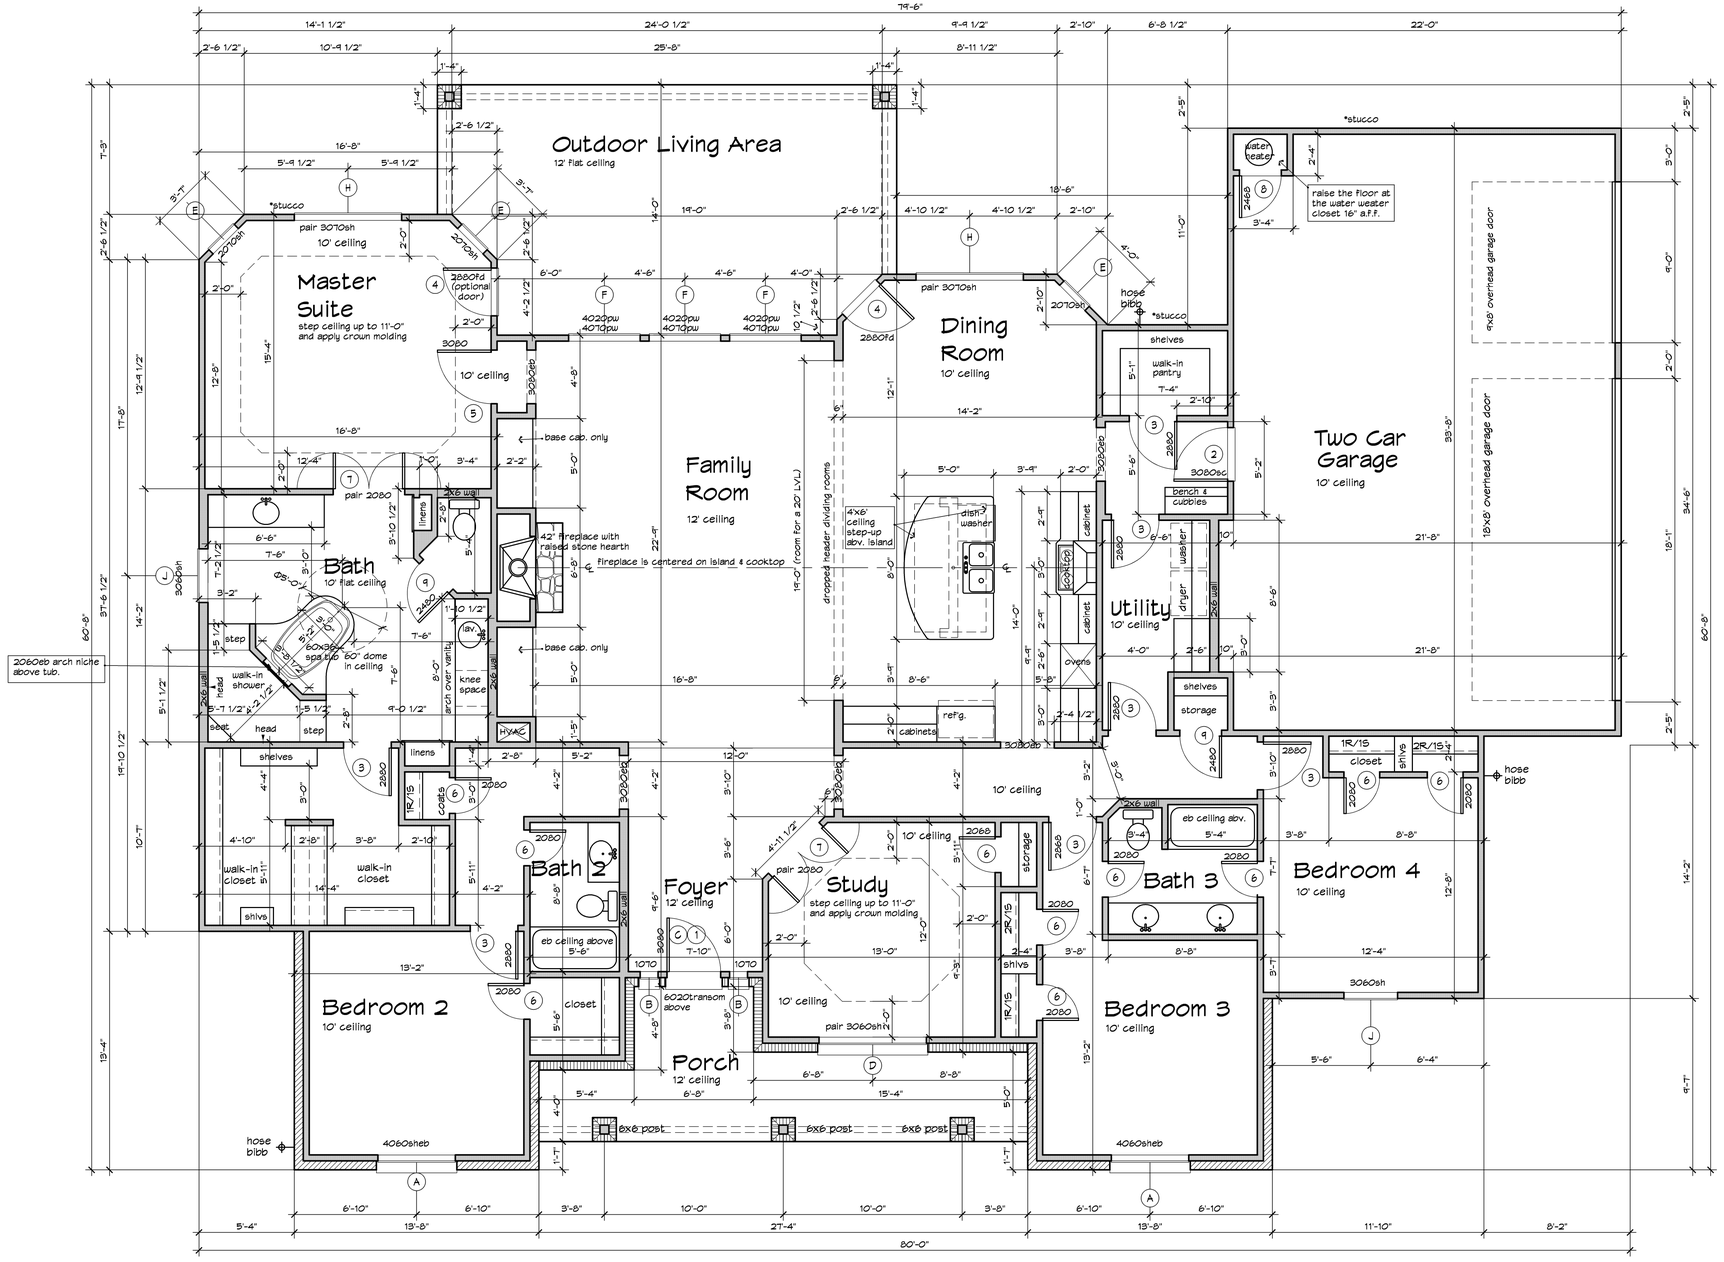

FLOOR PLAN

SCALE 1/4" = 1'-0"

Windows Schedule:

ID#	Size	Description	Quantity
A	4060	Single Hung Eyebrow	2
B	1070	Fixed Sidelite	2
C	6020	Picture Window Eyebrow Transom	1
D	Pair 3060	Single Hung	1
E	2070	Single Hung	3
F	4070	Picture Window w/ 4020 Picture Window Transom	4
G	2640	Single Hung (in roof dormers)	2
H	Pair 3070	Single Hung	2
J	3060	Single Hung	1
K	-	-	-

Doors Schedule:

ID#	Size	Description	Quantity
1	3080	Special Front Entry as Selected	1
2	3080	Interior Solid Core (1 hour rated house to garage)	1
3	2880	Interior	7
4	2880	Exterior French Door	2
5	3080	Interior	1
6	2080	Interior	10
7	Pair 2080	Interior	2
8	2468	Interior (at water heater closet)	1
9	2480	Interior	2

Areas:

Total Living Area	2,807 sq. ft.
Garage	742 sq. ft.
Porches	488 sq. ft.
Total Slab Area	4,037 sq. ft.
Total Under Roof	4,037 sq. ft.

Home Plans are COPYRIGHTED! Korel Home Designs aka Karlovich Associates Inc. designed -- and hold the copyrights to these House Plans. When purchasing sets of plans, either in electronic PDF form or on printed construction documents in return for payment of a one-time fee, we grant the buyer a limited license to use these Plans for the construction of ONE HOUSE. Just like books, movies, and songs, Federal Copyright Laws protect the Intellectual Property of Architects and Home Designers by giving copyright protection to home plans and designs. The possessor of these PDF files may have a reproduction company make the necessary copies to build this home only ONE TIME. To reuse these plans, Federal Law requires you to purchase an additional license. Thank You, Thank You Very Much.

Please Note: Prior to any construction or fabrication, the builder shall verify all dimensions, compliance with governing codes and conditions. Korel Home Designs shall be notified of any discrepancies that are brought to the attention of the builder. Korel Home Designs shall not be liable for any action taken by the general contractor, Korel Home Designs shall not be liable for any structural engineering built from these plans. The purchaser of a plan assumes no liability for any structural engineering. The purchaser of these plans is the only one allowed to build this home design at only one location, and this design may not be resold or reproduced. Korel Home Designs, Copyright (C) 2014.

KOREL HOME DESIGNS
P.O. Box 866986, Plano, Texas 75086-6986 - 1.800.400.9220
www.korel.com

Hollywood Custom Homes
512-659-4894

The Duvall
Noble Log Grove
Liberty Hill, Texas

copyright (c) 2014 Korel Home Designs

Design No.:
S2807R

Sheet:
01